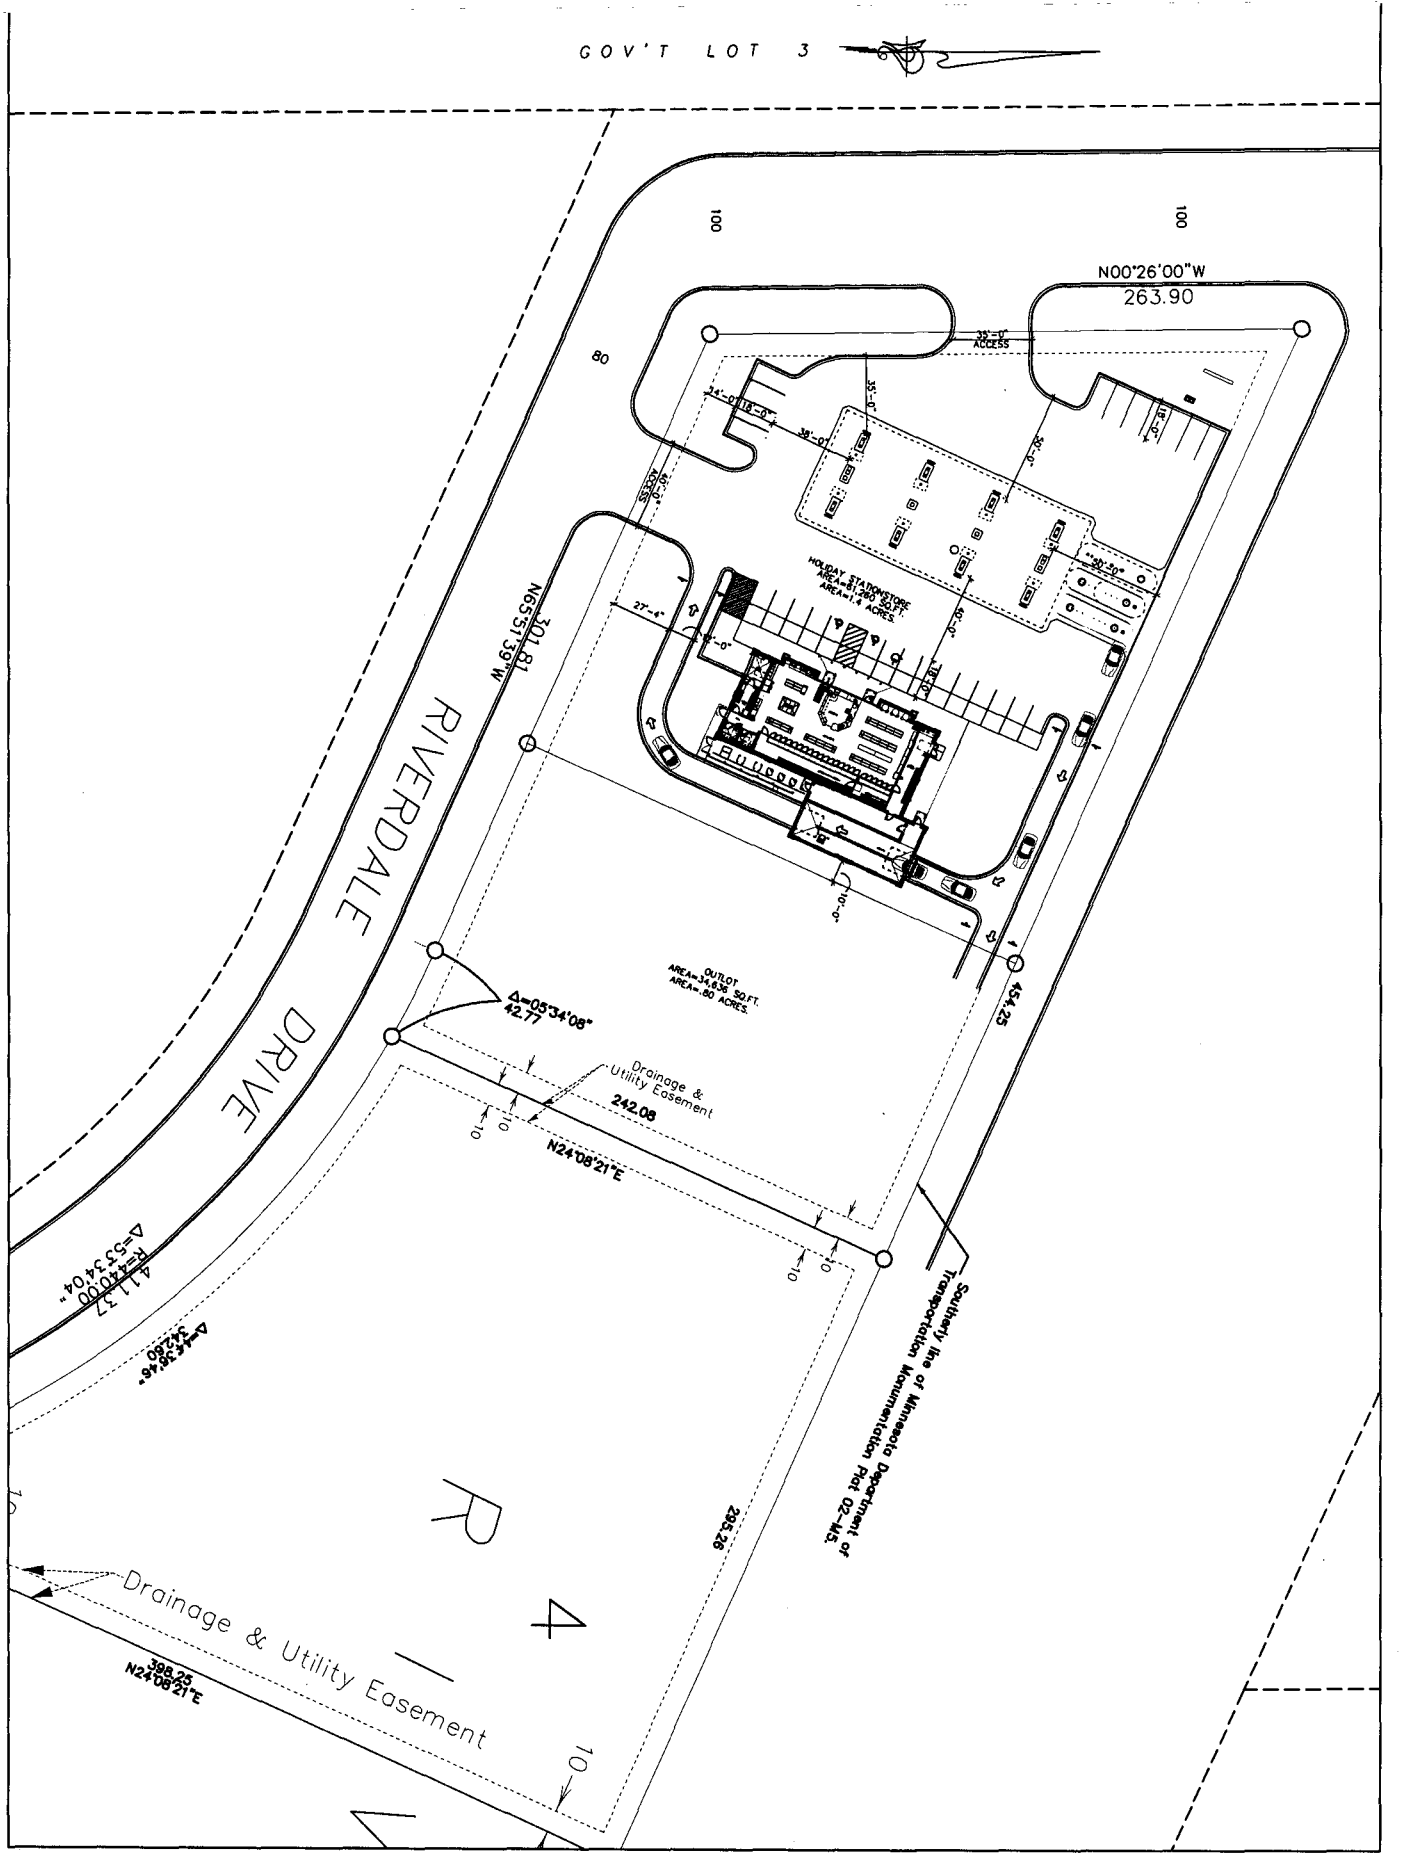

S1

STORE #XXX

PROPOSED SITE PLAN

SCALE: 1" = 60'-0"

STATIONSTORE
Ramsey, MN

Holiday